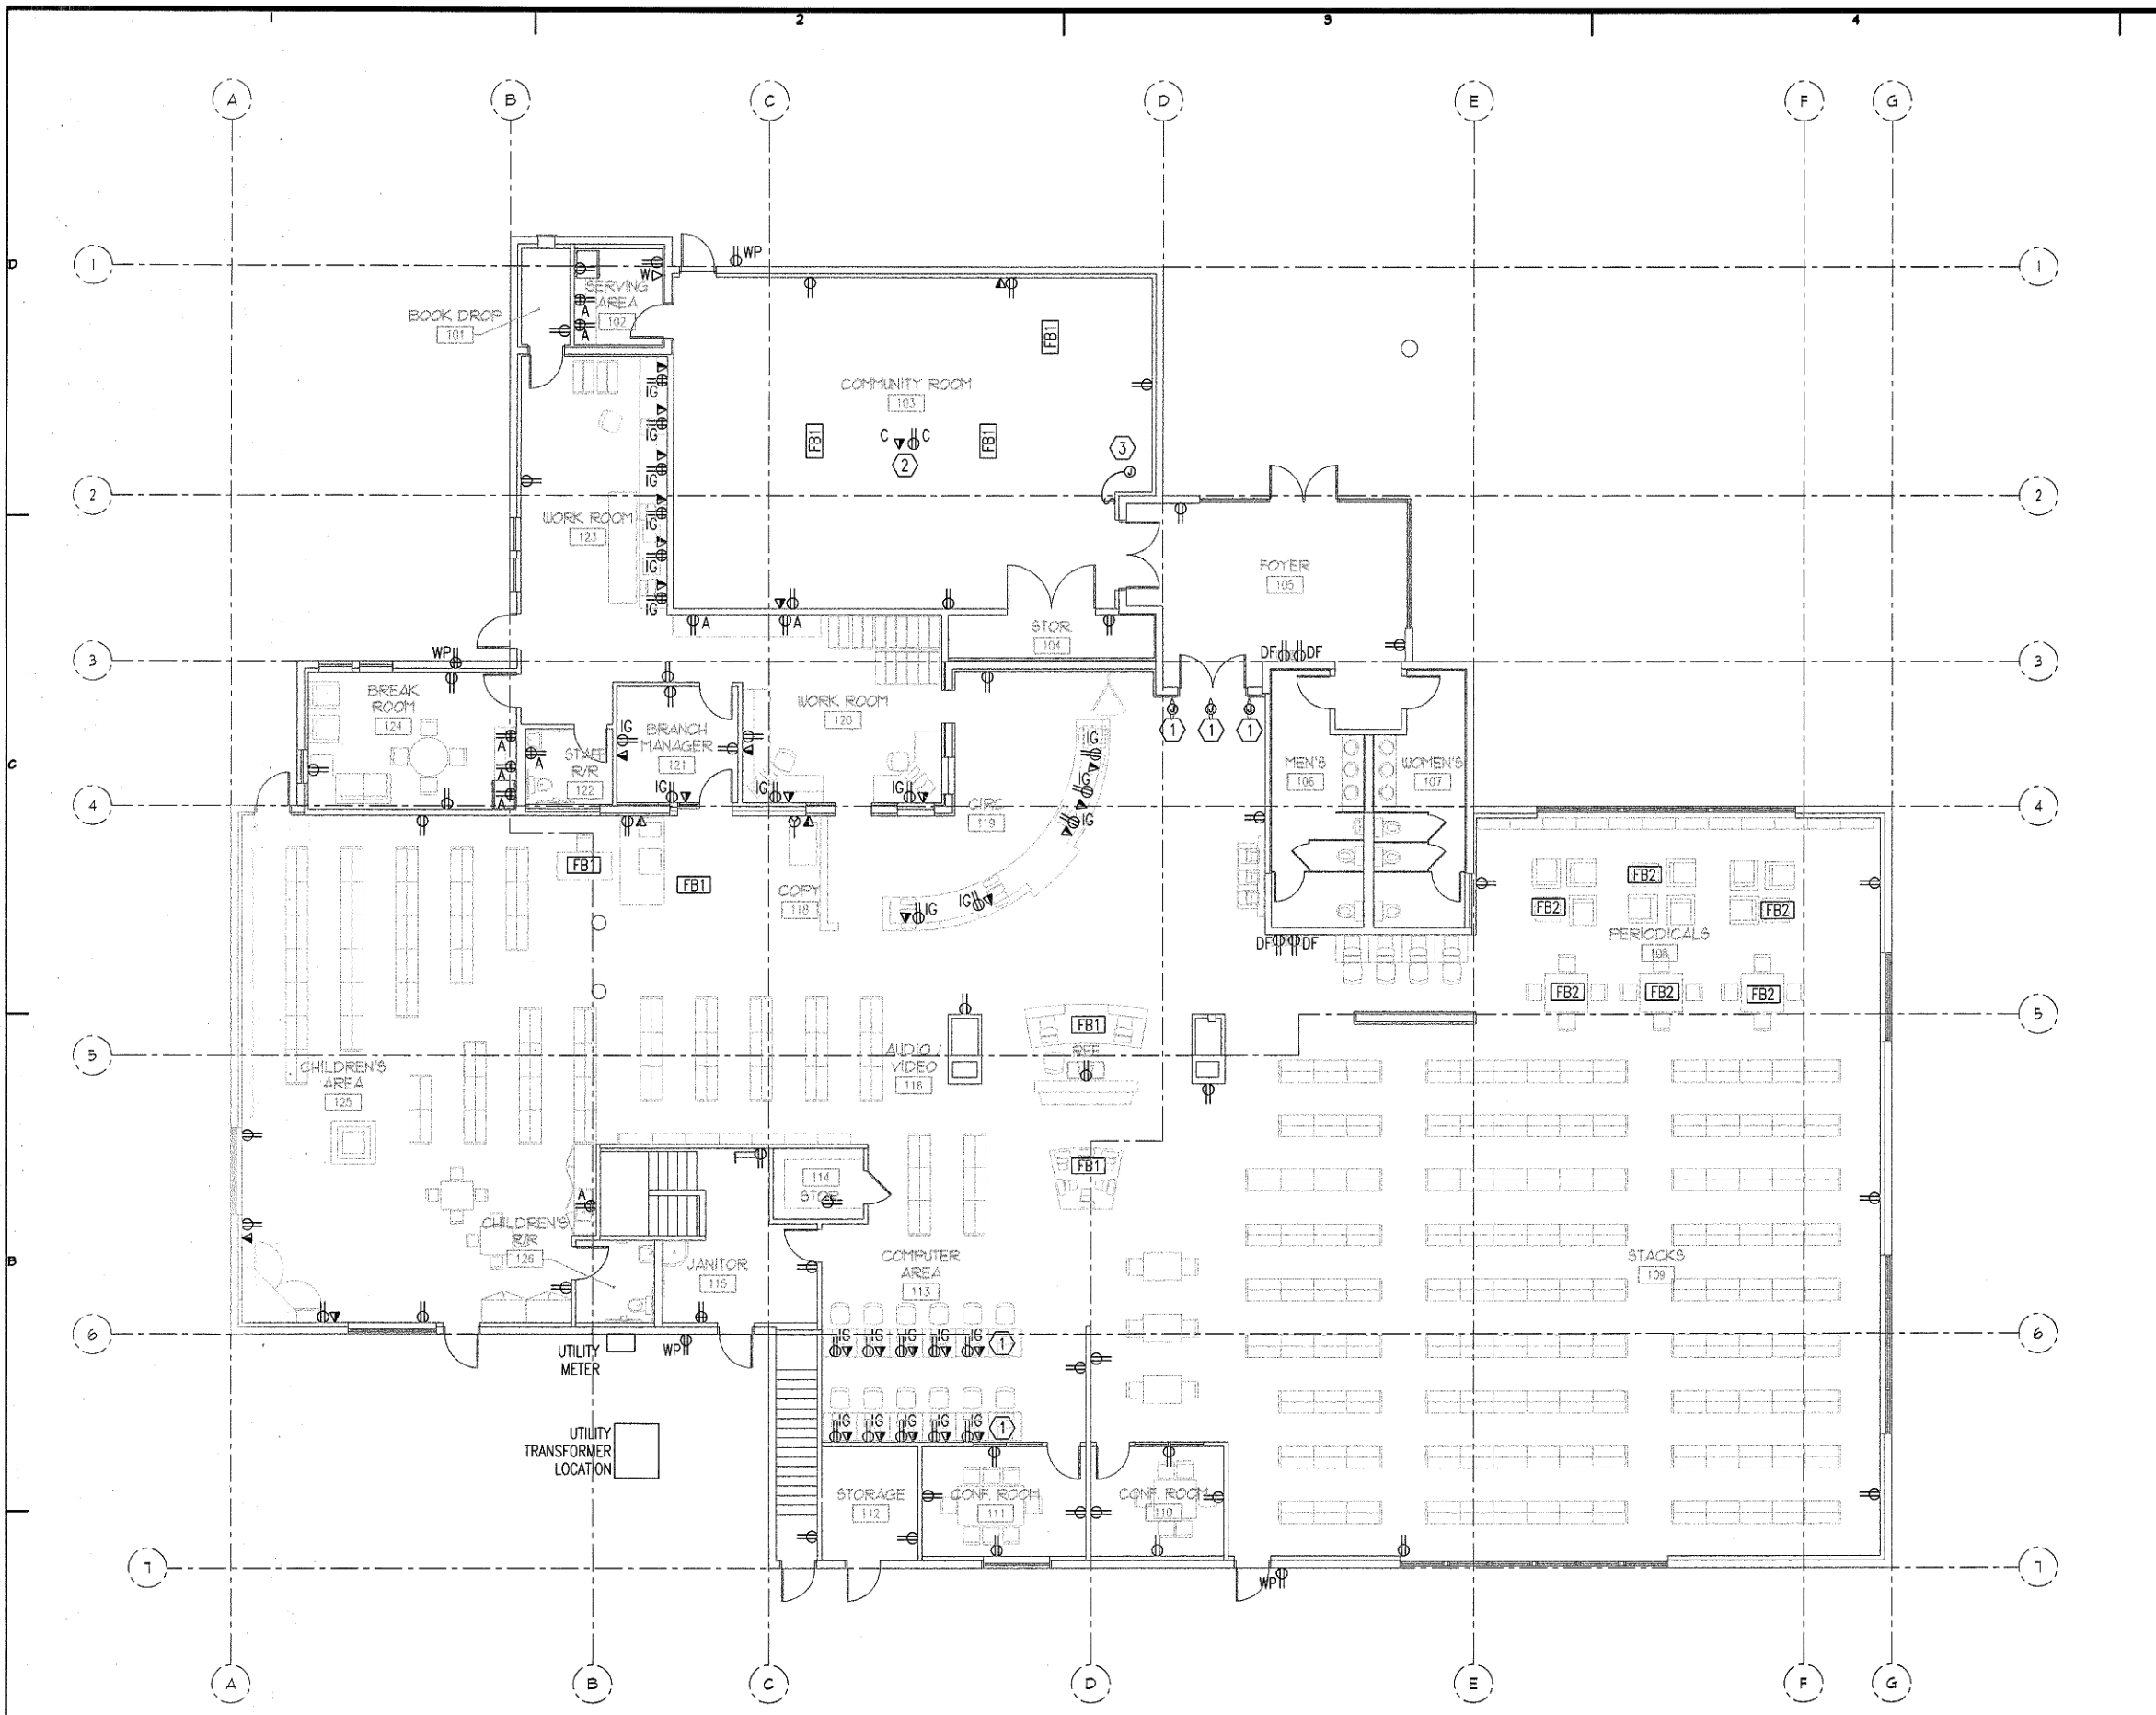

MAIN FLOOR POWER PLAN

1/8"=1'-0"